© this drawing and the building works depicted are the copyright of idp and may not be reproduced or amended except by written permission. no liability will be accepted for amendments made by other persons.

all dimensions to be checked on site and architect notified of any discrepancies prior to commencement.
do not scale.

notes:

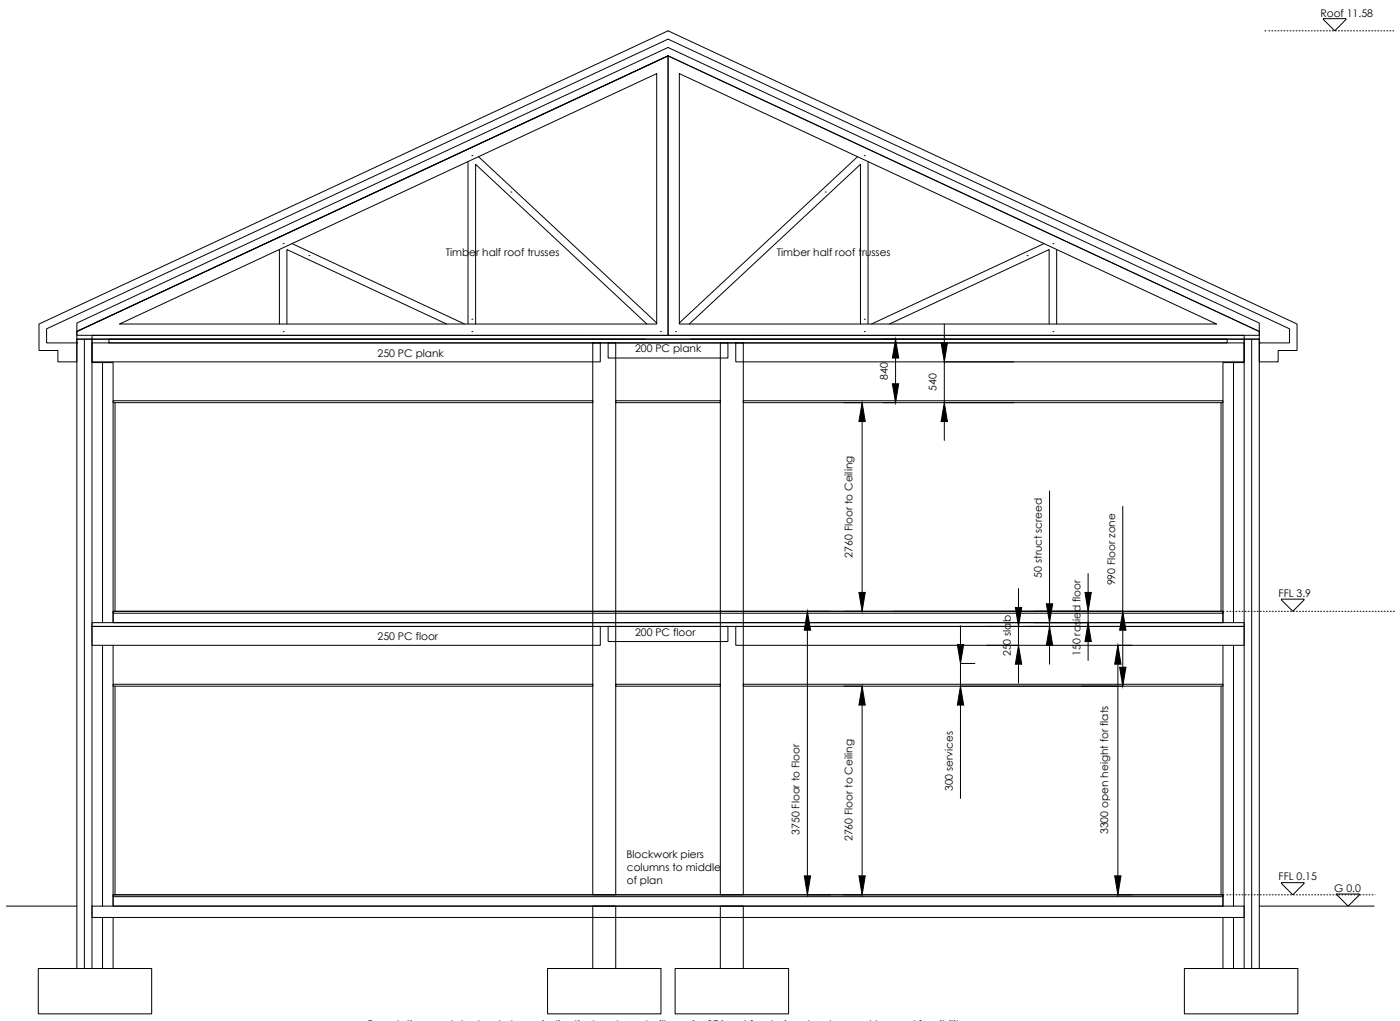

Foundations and steelwork shown indicatively only and will require SE input for design development beyond feasibility

SECTION AT 1:50/100 at A1/A3

Half floor splits (flexible locations)
Stannah MidiLift SL 1100x1400 platform or similar

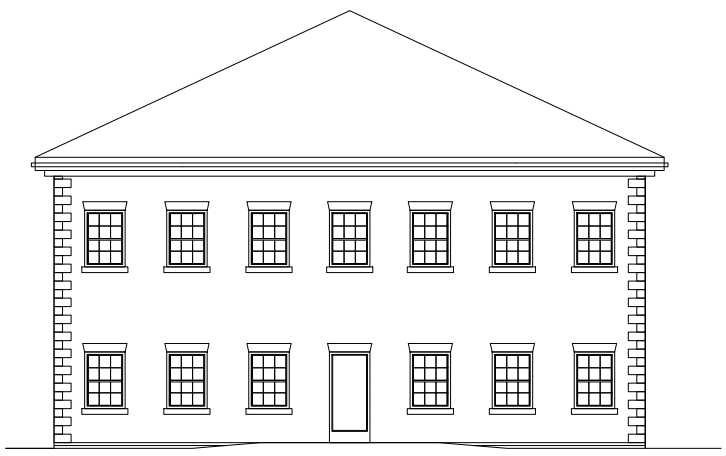

LEFT SIDE ELEVATION

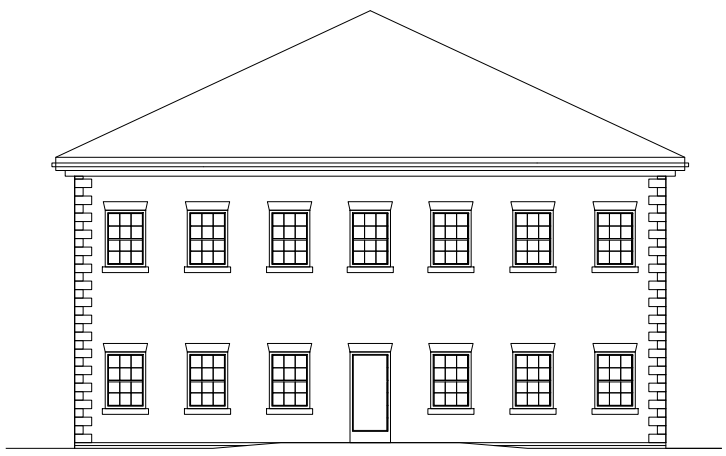

RIGHT SIDE ELEVATION

DRAWN INFO IDENTICAL TO DRAWING B1_P1_01

BACK ELEVATION

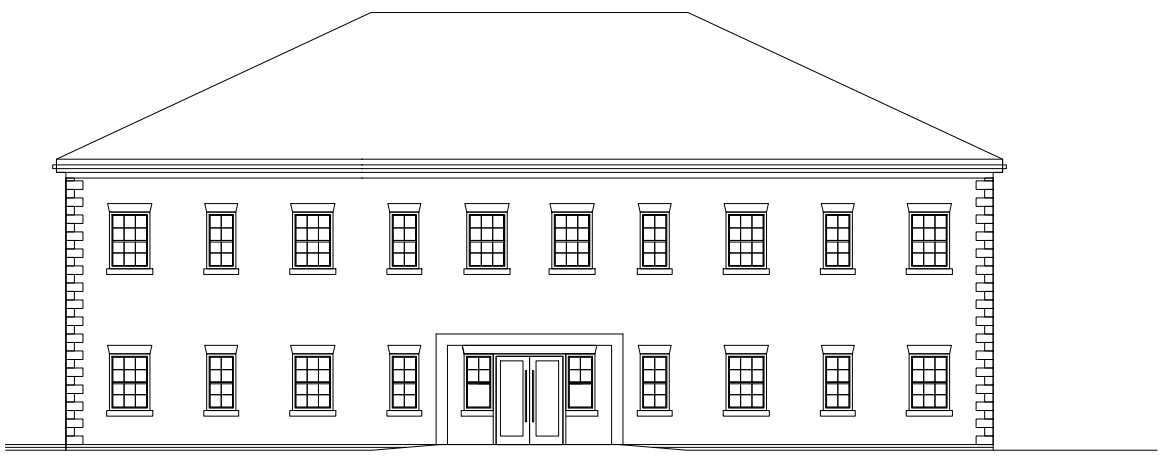

FRONT ELEVATION

ELEVATIONS AT 1:100/200 at A1/A3

Material Schedule

External Wall Finish	: Buff texture brickwork finish
Roof Finish	: Natural Slate Finish
Stonework feature,heads & Cills & Quoins	: Reconstituted stone finish
Window Frame Finish	: White Upvc frame with Glazing bar
Render Finish To Entrance Areas	: Through coloured Off white render finish

rev:	date:	comment(s):	name:	check:
A	30.05.18	Drawing amended to accord with conservation officer response dated 20th March 2018	BSR	BSR

ARCHITECTS.
URBAN DESIGNERS.
PLANNERS.
PROJECT MANAGERS.
LANDSCAPE ARCHITECTS.
WE ARE IDP.

status: PLANNING RIBA Stage: 3

client: Linden Homes Thames Valley

job: RAF Upper Rissington New B1

title: Plot 2 - Office Scheme Elevations and Section

drawn: PES date: 10.05.17

checked: PES scale @ a3:1:200 1:100@a1

job no: C3338 drg no: P021 Rev A

IDP GROUP 27 SPON STREET COVENTRY CV1 3BA
T: +44 (0)24 7652 7600 E:info@idpgroup.com
www.weareidp .com