This drawing is the copyright of NMW Architects Ltd. and shall not be reproduced without the permission of the company. This drawing should be read in conjunction with all other drawings and documents produced for this project. Only figured dimensions should be relied upon and any discrepancy must be reported to the Architect. Work only to drawings with "for construction" status.

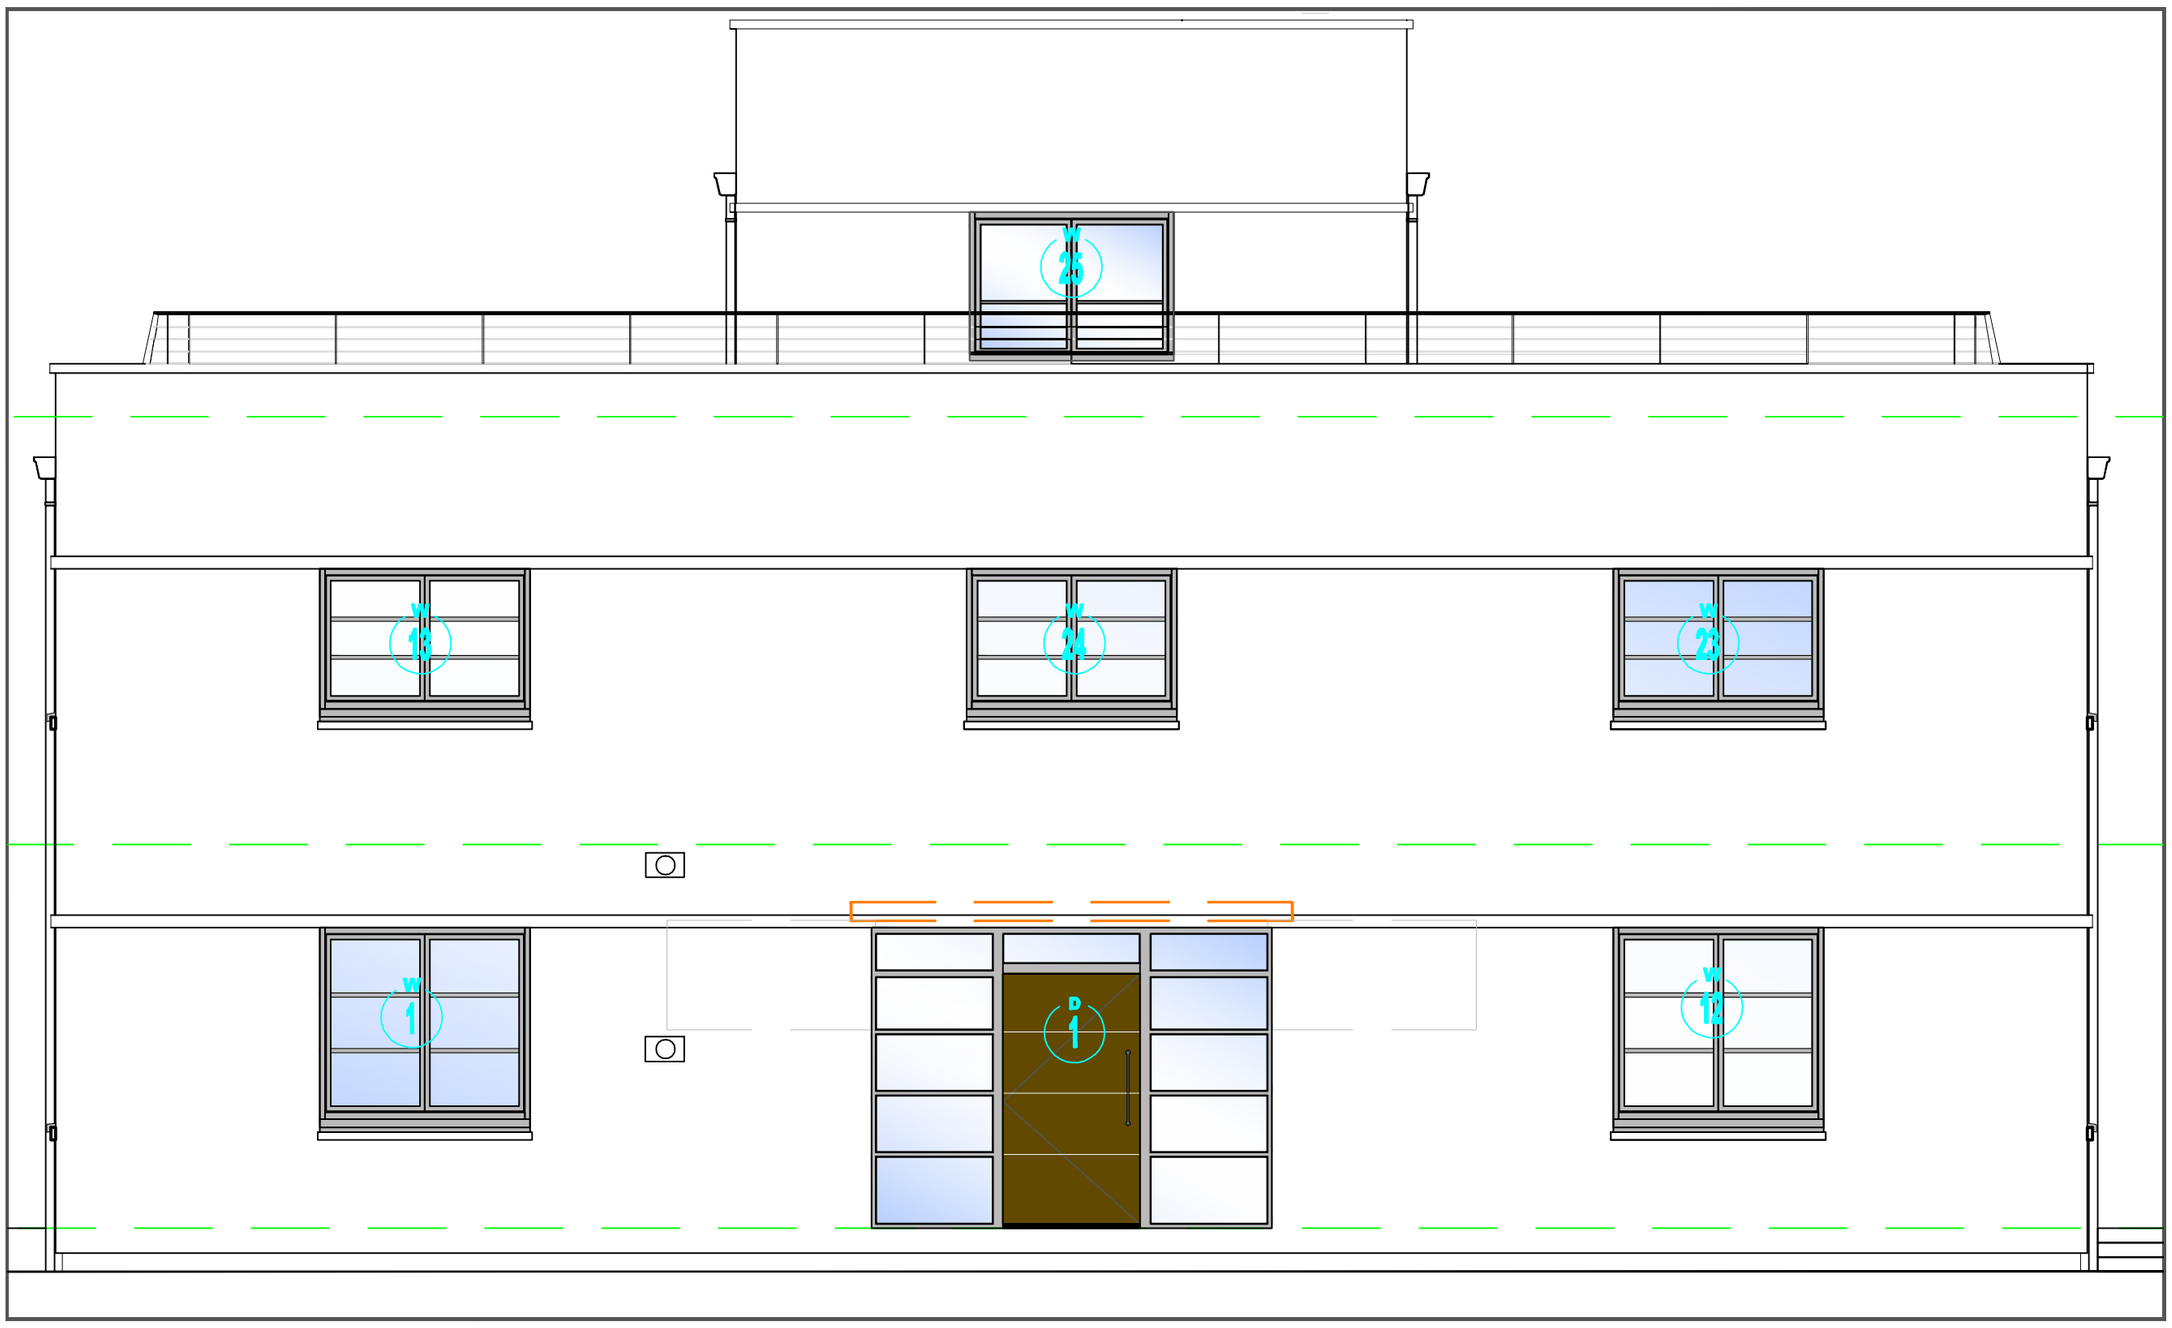

FRONT ELEVATION (NORTH) 1:50

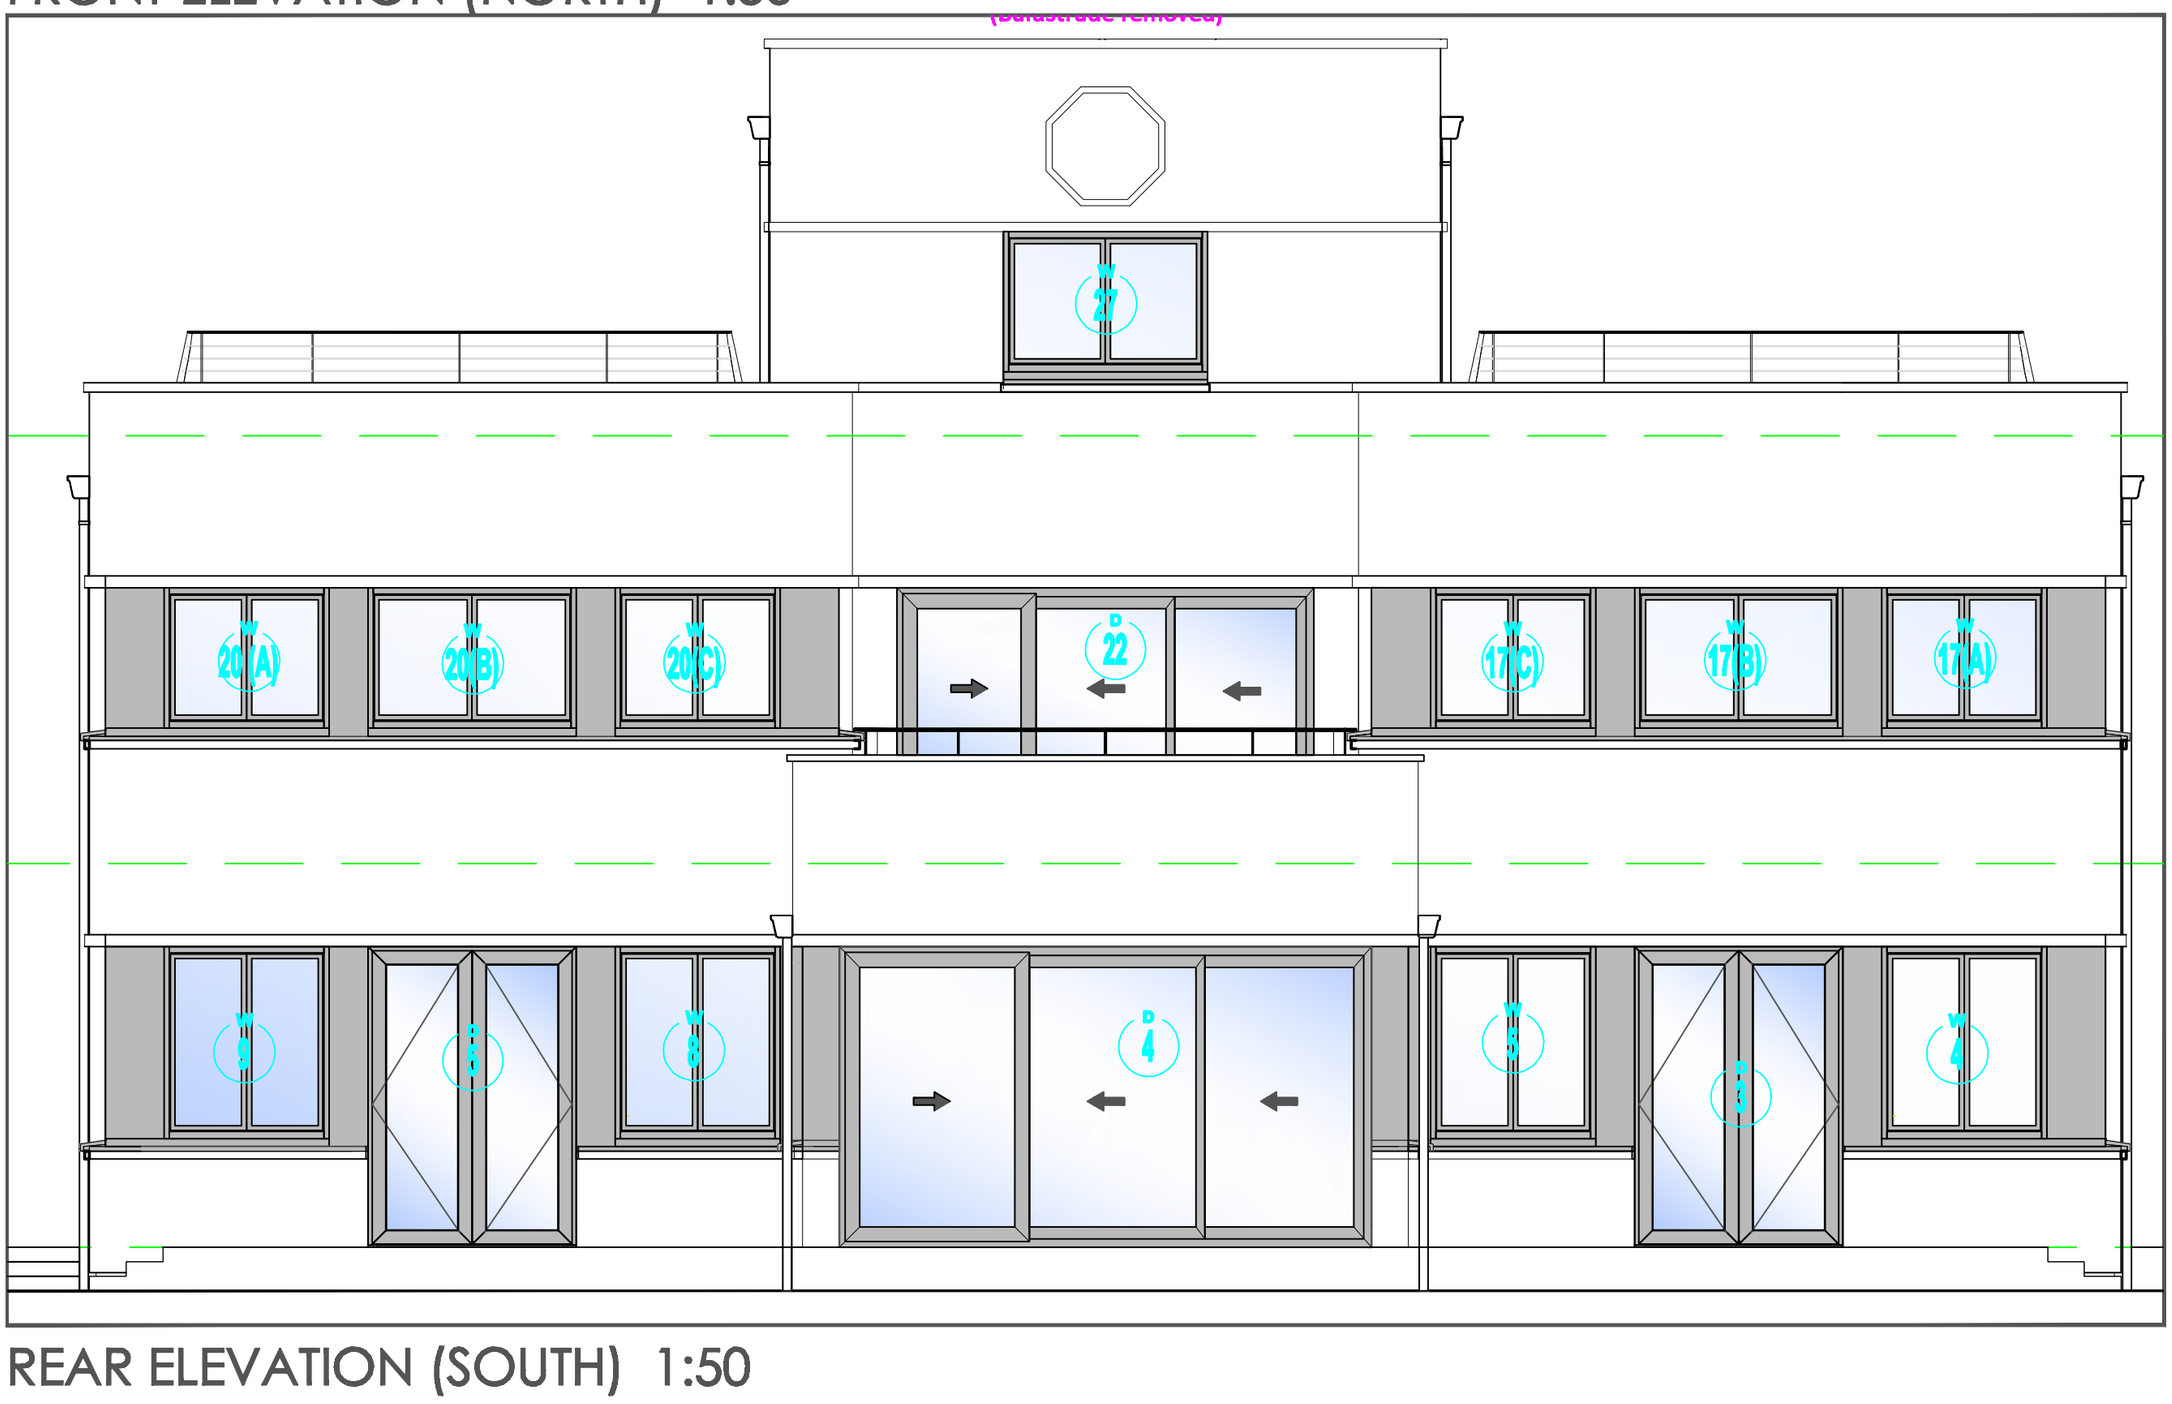

REAR ELEVATION (SOUTH) 1:50

SCALE 10m.

REVISIONS

NMW Architects
The Haven, Tel. 07787 [illegible]
Kingsbourne Walk
Ashbury, Swindon E-mail. nigel@nmwarchitects.co.uk
Wiltshire. SN6 8NG Web. www.nmwarchitects.co.uk

CLIENT
TRIMAC PROPERTIES LTD.

PROJECT
THE WATCHTOWER
LITTLE RISSINGTON

DRAWING TITLE
ELEVATIONS
(Sheet 1)

DRAWN	CHECKED	DATE
NW	-	March. 2019

SCALE(S)	STATUS
1:50 @ A2	Con.

DRAWING NUMBER	REVISION
1097-312	