This drawing is the copyright of NMW Architects Ltd. and shall not be reproduced without the permission of the company. This drawing should be read in conjunction with all other drawings and documents produced for this project. Only figured dimensions should be relied upon and any discrepancy must be reported to the Architect. Work only to drawings with "for construction" status.

(Balustrade removed)

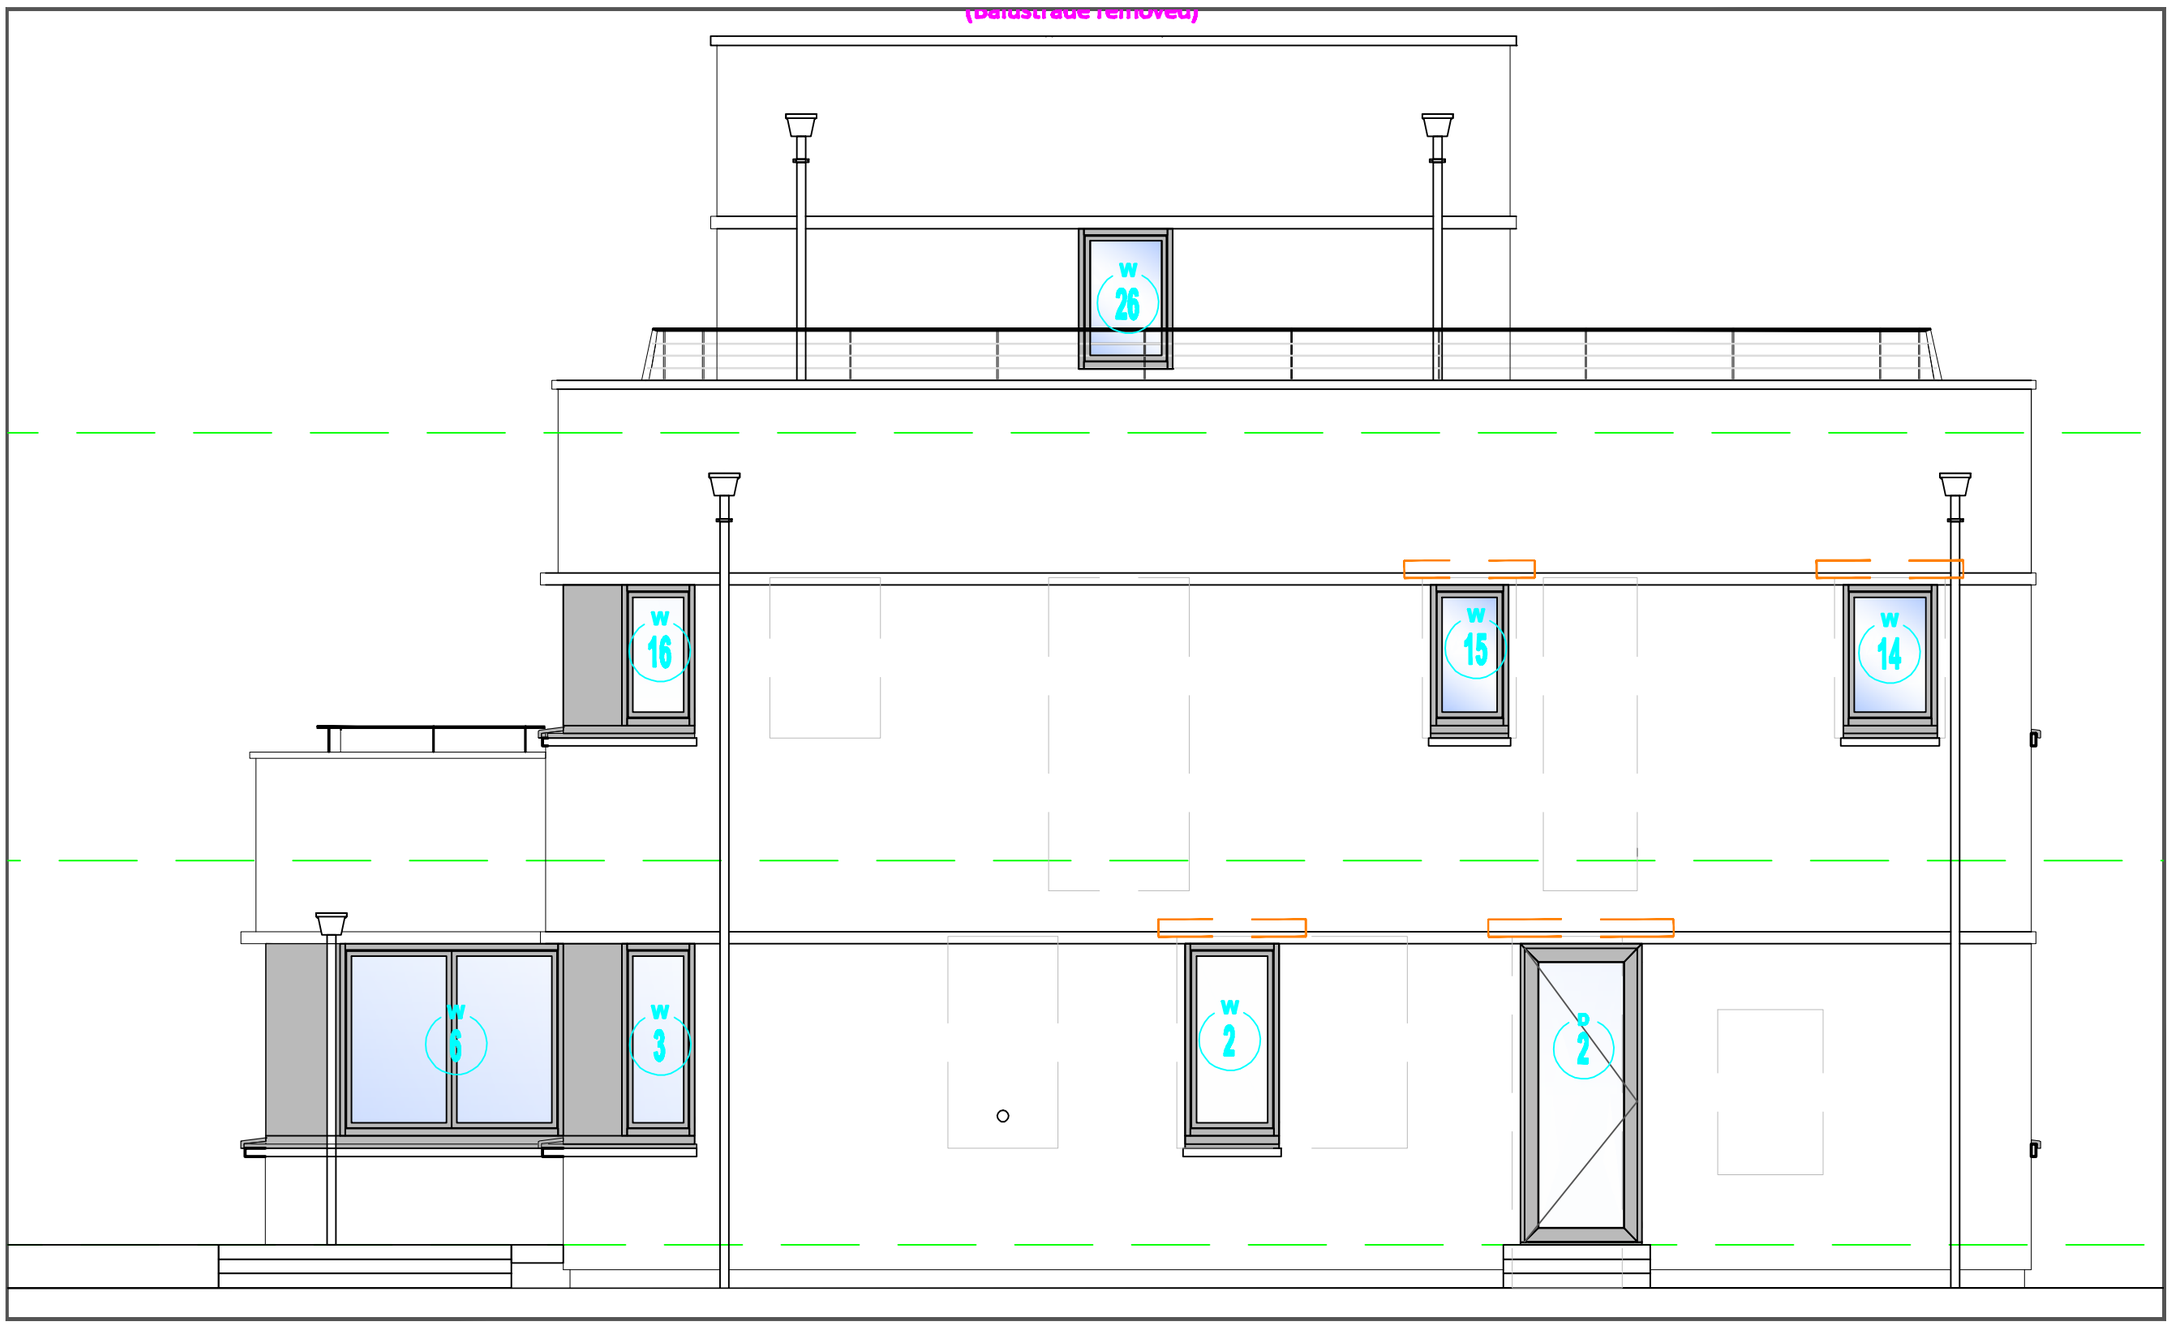

SIDE ELEVATION (EAST) 1:50

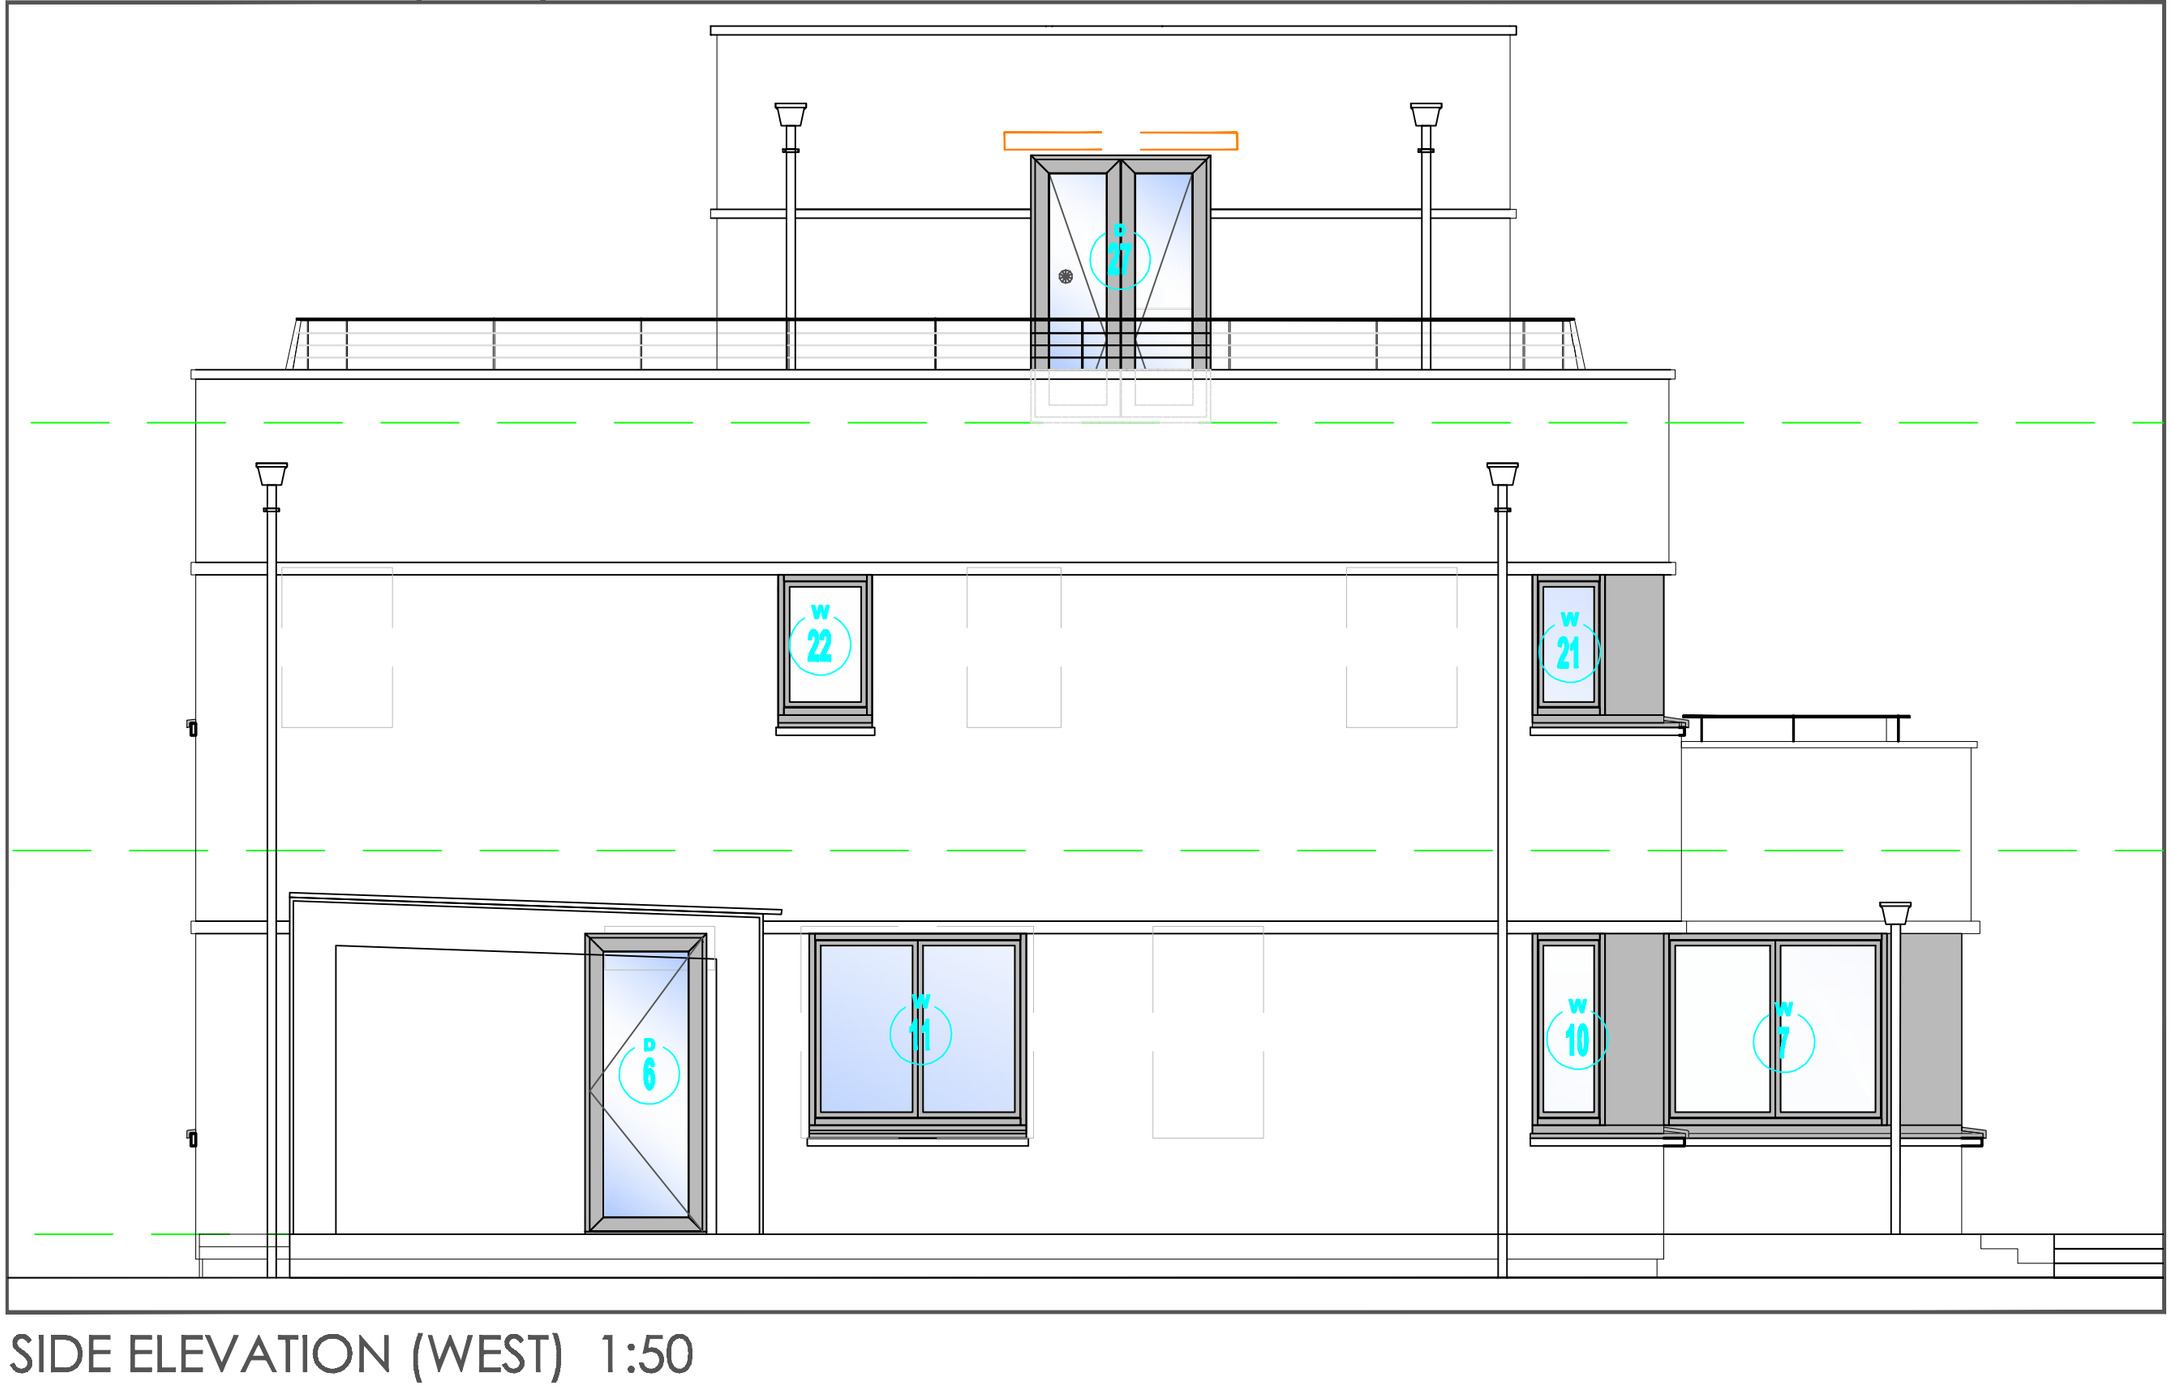

SIDE ELEVATION (WEST) 1:50

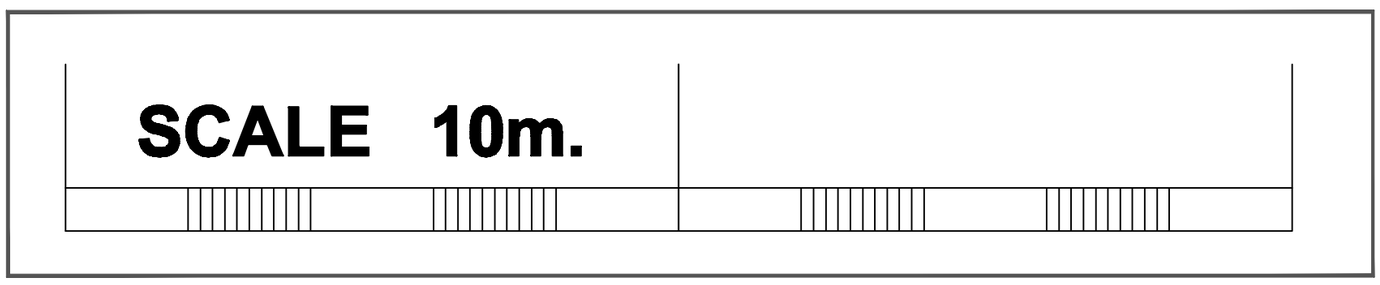

REVISIONS

NMW Architects
The Haven, Kingsbourne Walk, Ashbury, Swindon, Wiltshire, SN6 8ND
Tel. 01793 710922
E-mail. nigel@nmwarchitects.co.uk
Web. www.nmwarchitects.co.uk

CLIENT
TRIMAC PROPERTIES LTD.

PROJECT
THE WATCHTOWER
LITTLE RISSINGTON

DRAWING TITLE
ELEVATIONS
(Sheet 2)

DRAWN	CHECKED	DATE
NW	-	March. 2019

SCALE(S)	STATUS
1:50@ A2	Con.

DRAWING NUMBER	REVISION
1097-313	